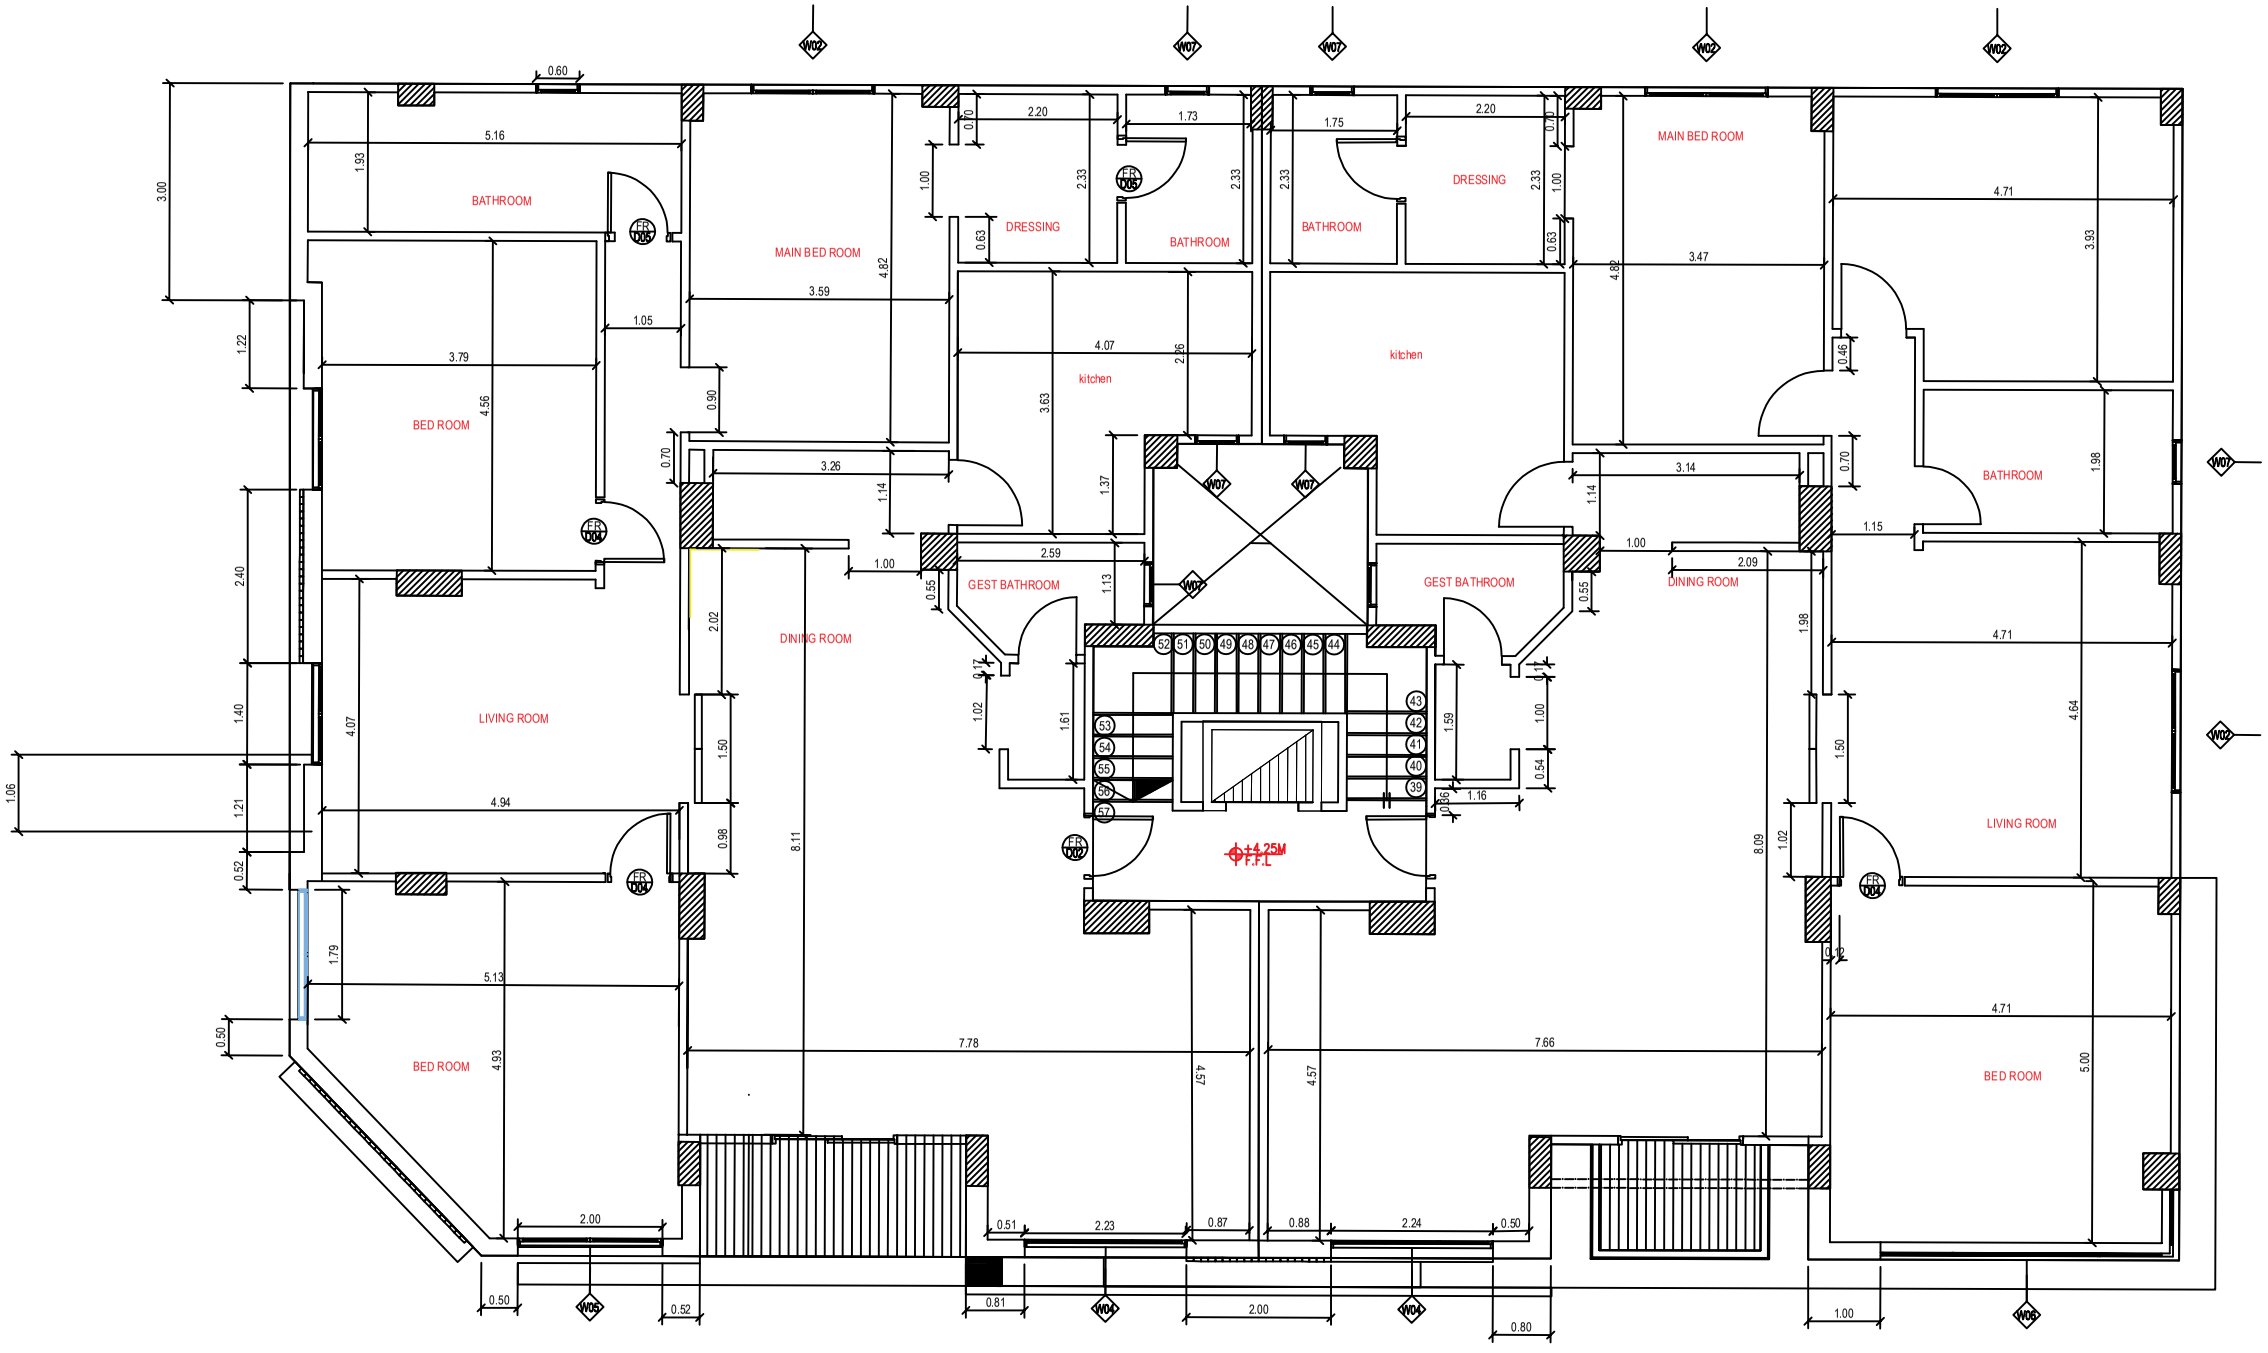

Rev.	Revision Date	Created by	Checked by	Approved by	Description

REVISION HISTORY

Issued by	DWG Scale
Project Code HSMRY-THENNA-EG-2021-41	Project Year 2022
ICONIC Engineering Consultancy www.iconic-eg.com	Owner: HAZEM EL SEMARY
	Project: TAMR HENNA BUILDING
T: (+2) 02 25164139 M: (+2) 01068888568 E: info@iconic-eg.com	DWG Name: DIMENSIONS PLAN SECOND FLOOR
Nasr street beside blom bank , Maadi, Cairo, Egypt	
Drawing No.	Revision No.